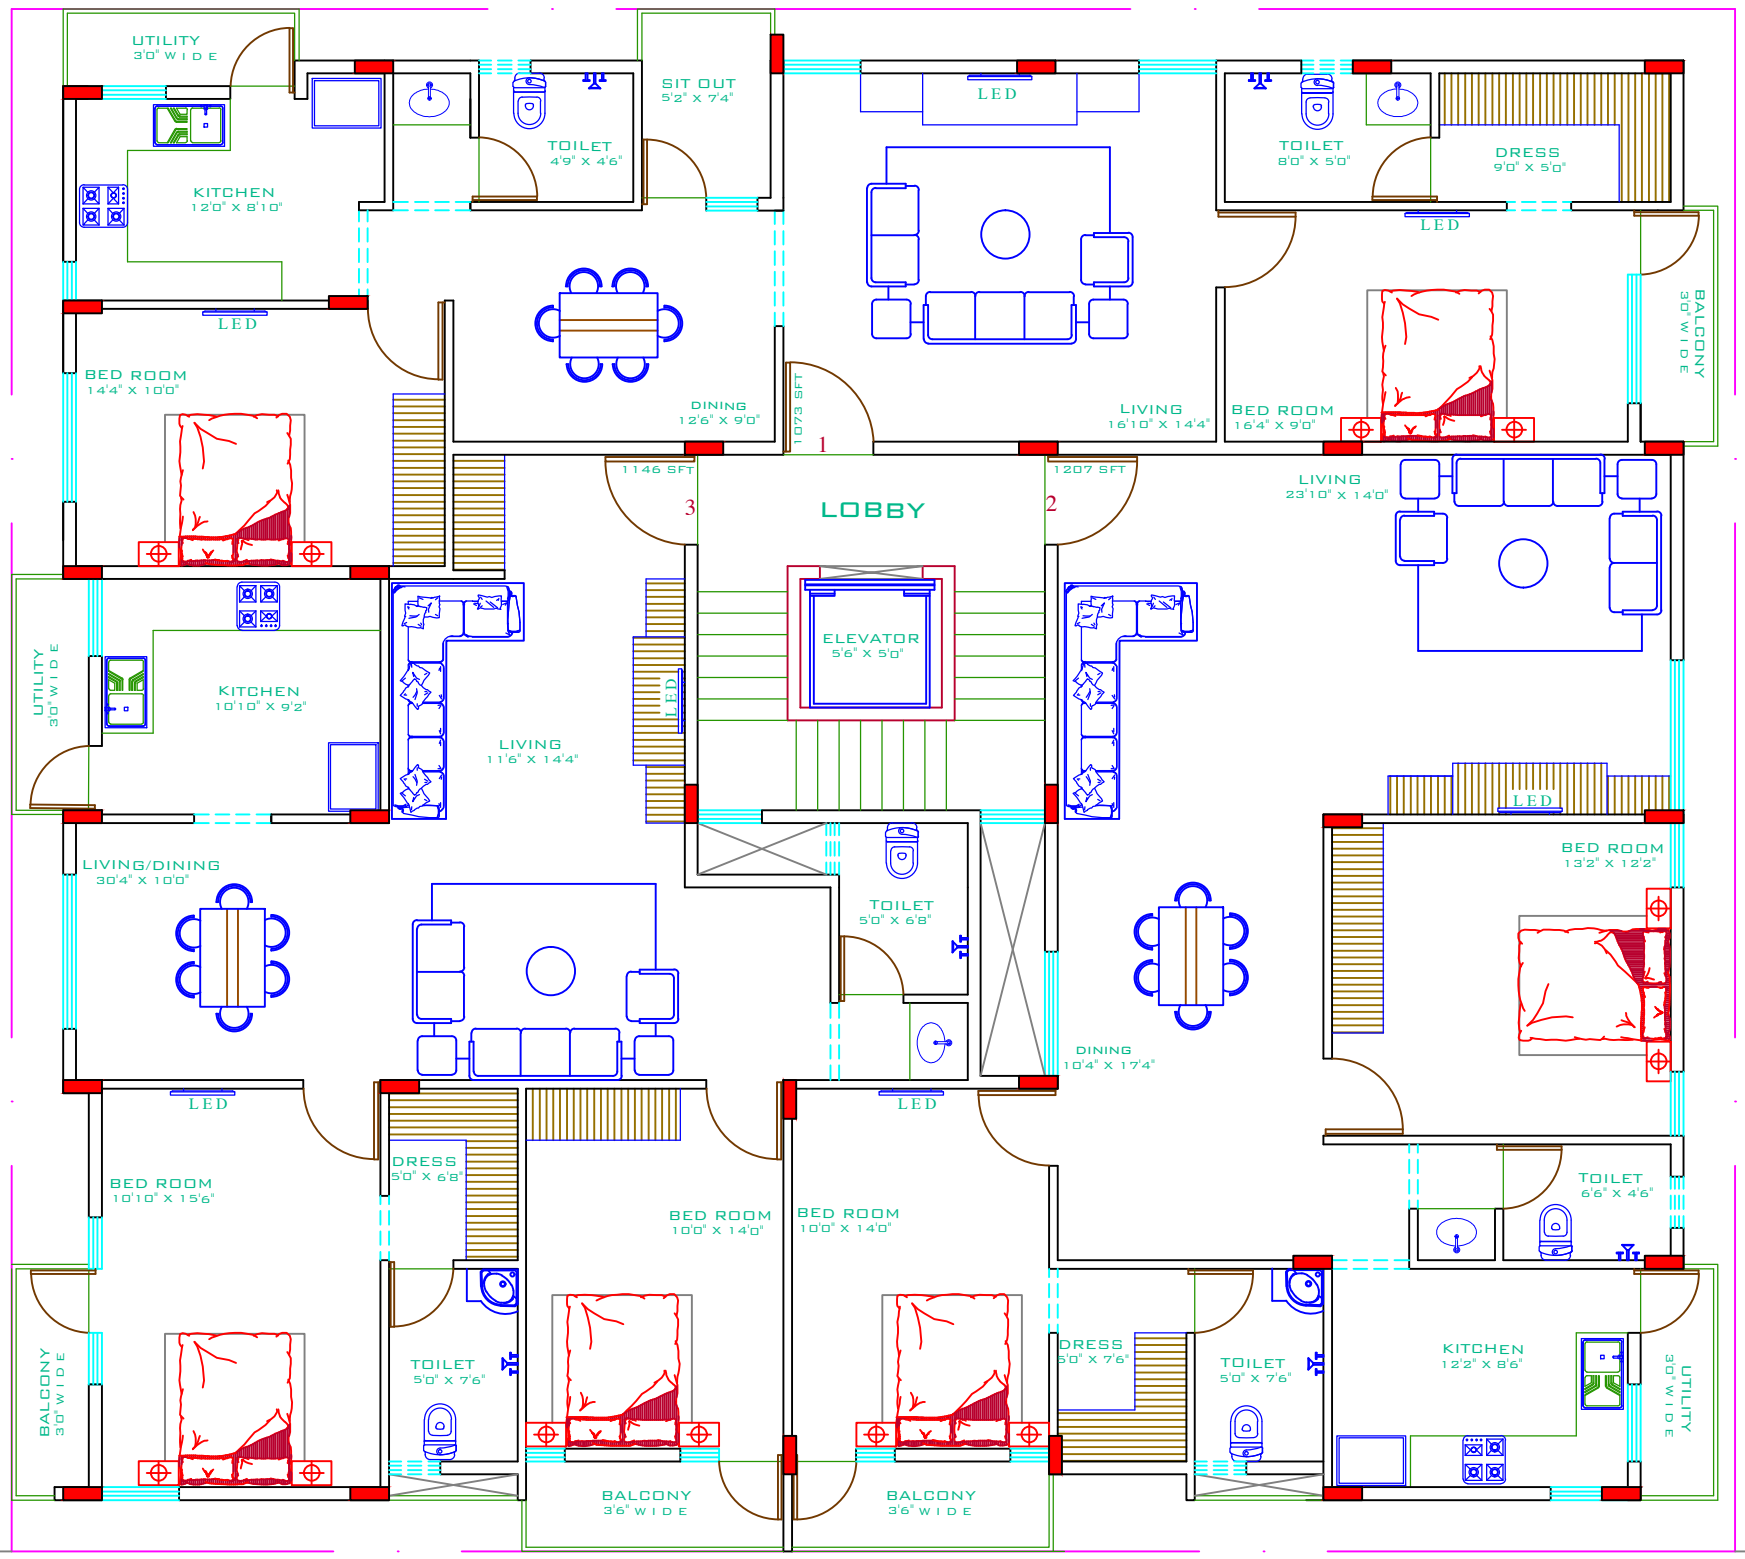

OPTION 1

PROJECT	AREA	TITLE		
PROPOSED APARTMENT FOR HALAL HOUSING	4020 SQFT (67' X 60')	TYPICAL FLOOR PLAN	N	ARCHITECTS Enif Designs ARCHITECTURE & INTERIOR DESIGN STUDIO F1, HC CHAMBERS, INFANTRY ROAD CROSS,BANGALORE-01 Ph: 9986611184 (Ar. SAQIB KHAN, B.ARCH, B.VOCE..)